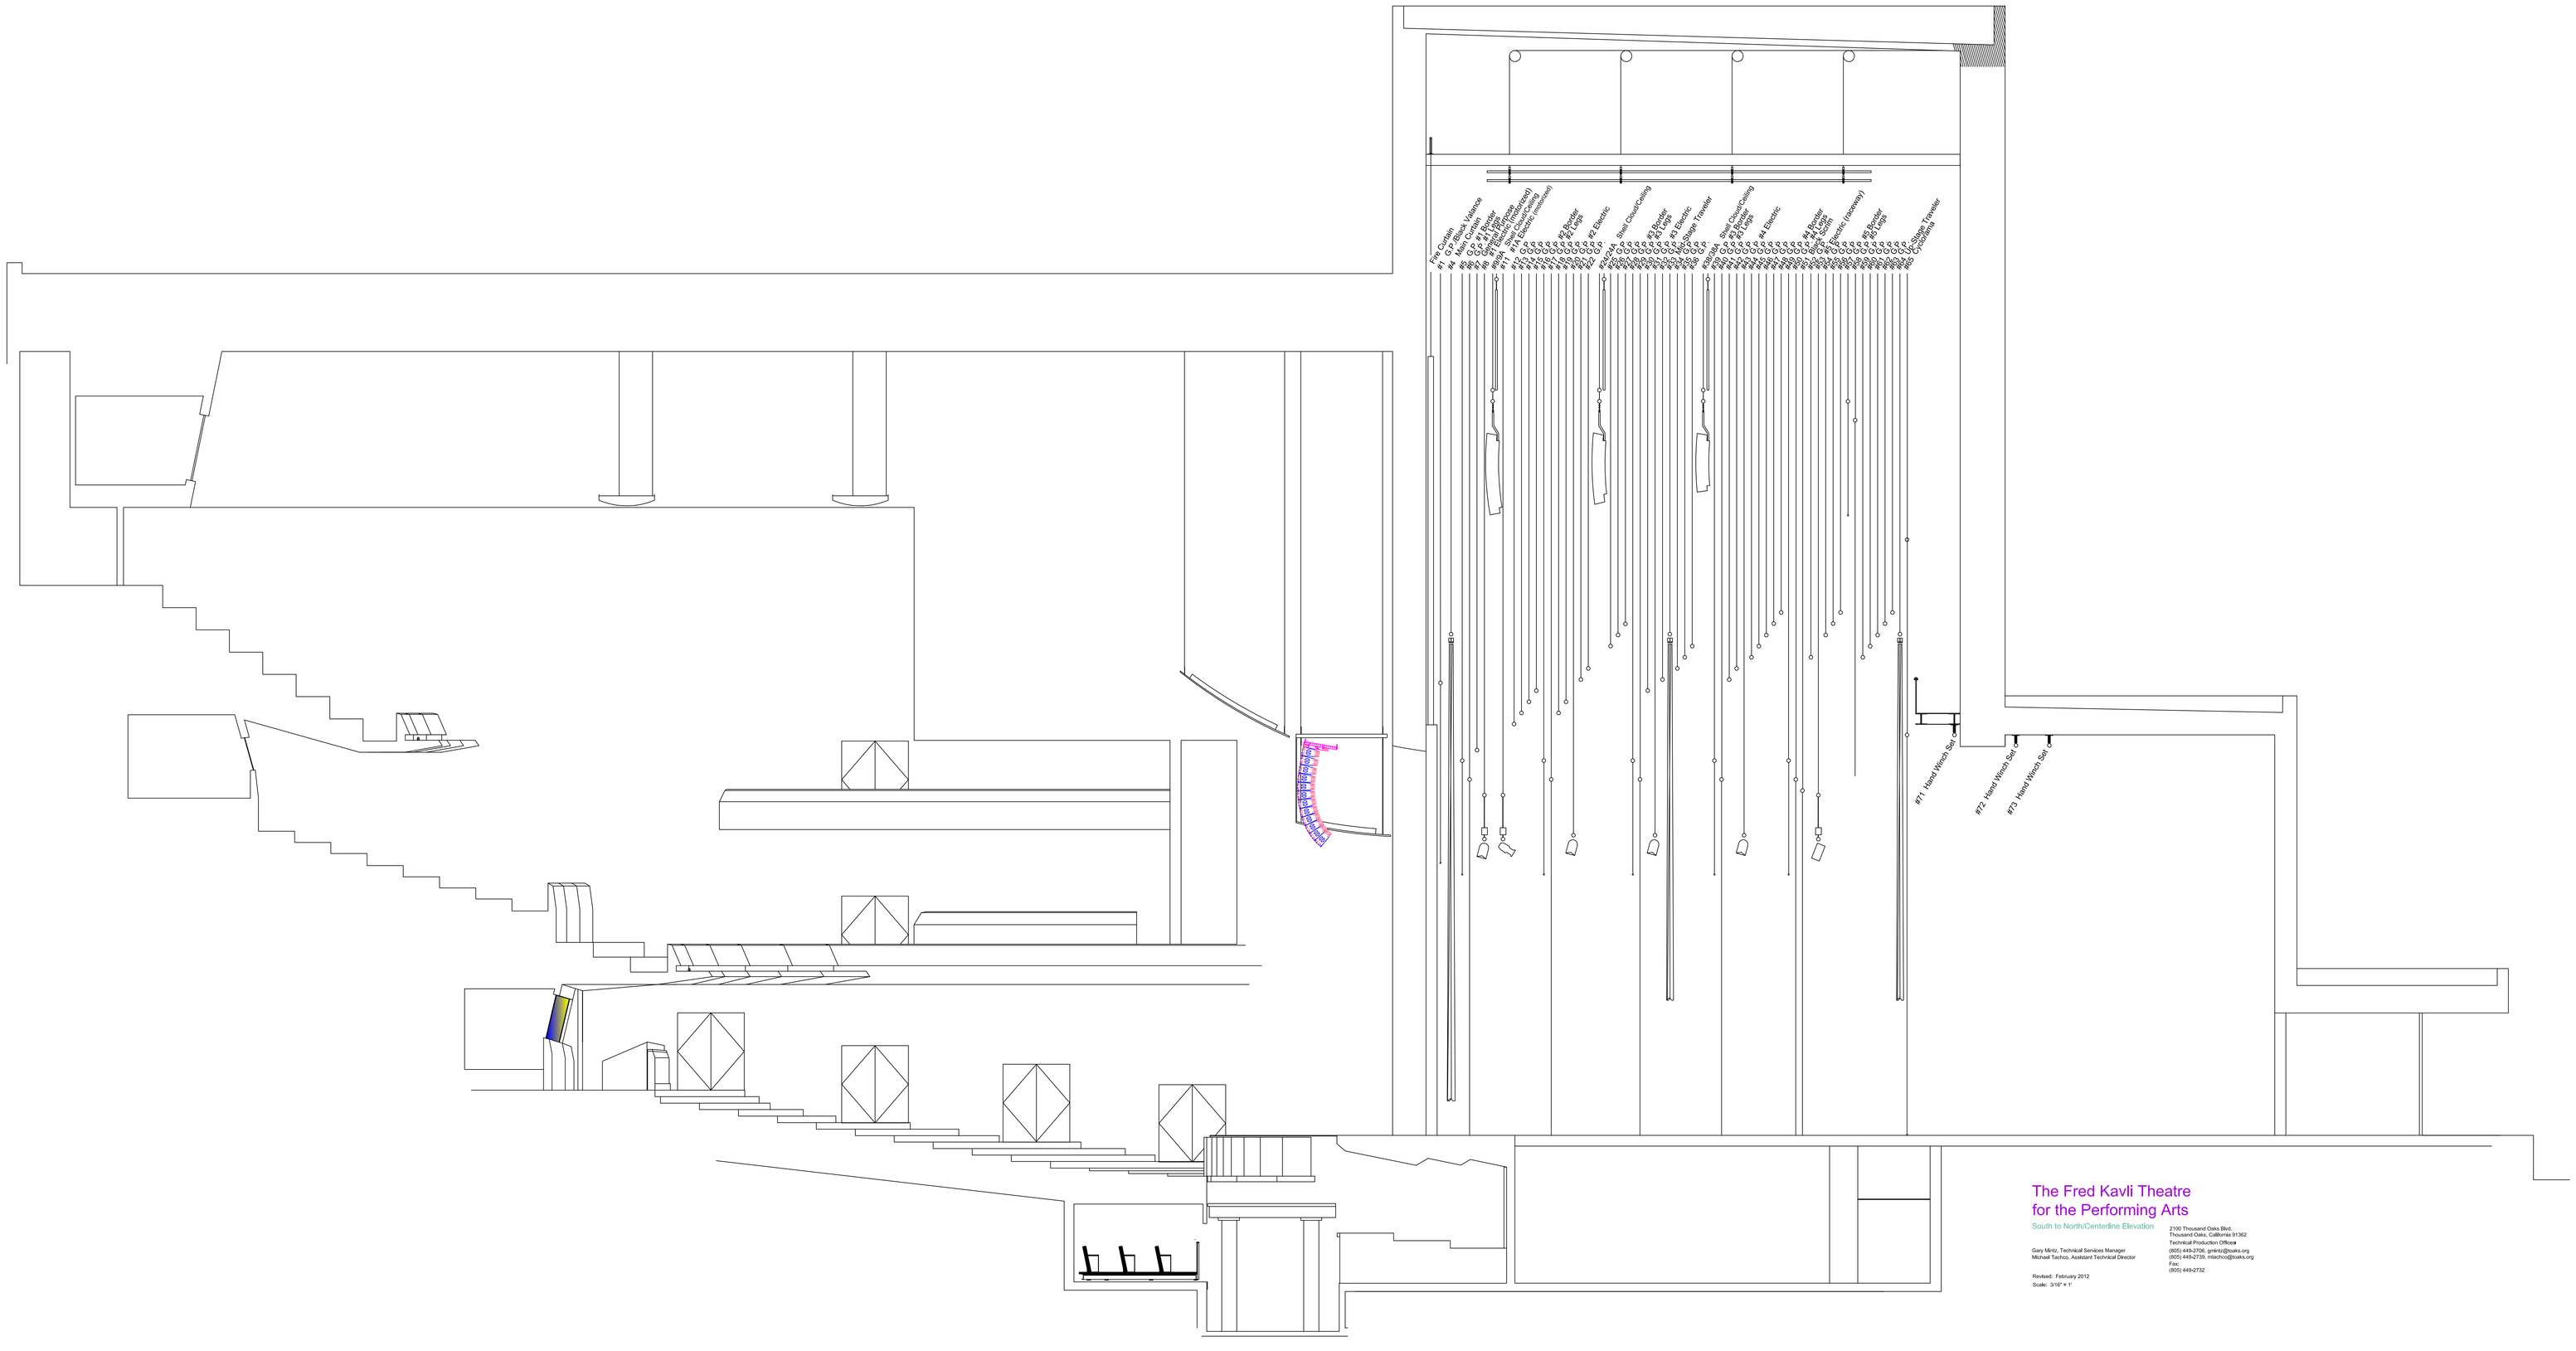

The Fred Kavli Theatre for the Performing Arts

South to North/Centerline Elevation

Gary Mintz, Technical Services Manager
Michael Tacino, Assistant Technical Director

2100 Thousand Oaks Blvd.
Thousand Oaks, California 91362
Technical Production Offices
(805) 449-2706, gmintz@toaks.org
(805) 449-2709, mtacino@toaks.org
Fax:
(805) 449-2732

Revised: February 2012
Scale: 3/16" = 1'